

1/2

登記年月日：昭和42年2月27日

土地積所—in 量 図

土地家屋調査士
佐原 昭夫

地番	84番2 自 84~4 至 84~53
土地の所在	釧路市貝塚町 貝塚4丁目


作製年月日	昭和四十四年貳月貳拾日
-------	-------------

作製者

土地家屋調査士
佐原 昭夫
釧路市大川町七番地
昭夫 昭夫

申請人

釧路市緑ヶ岡参式番地
佐原 正一 (佐原)

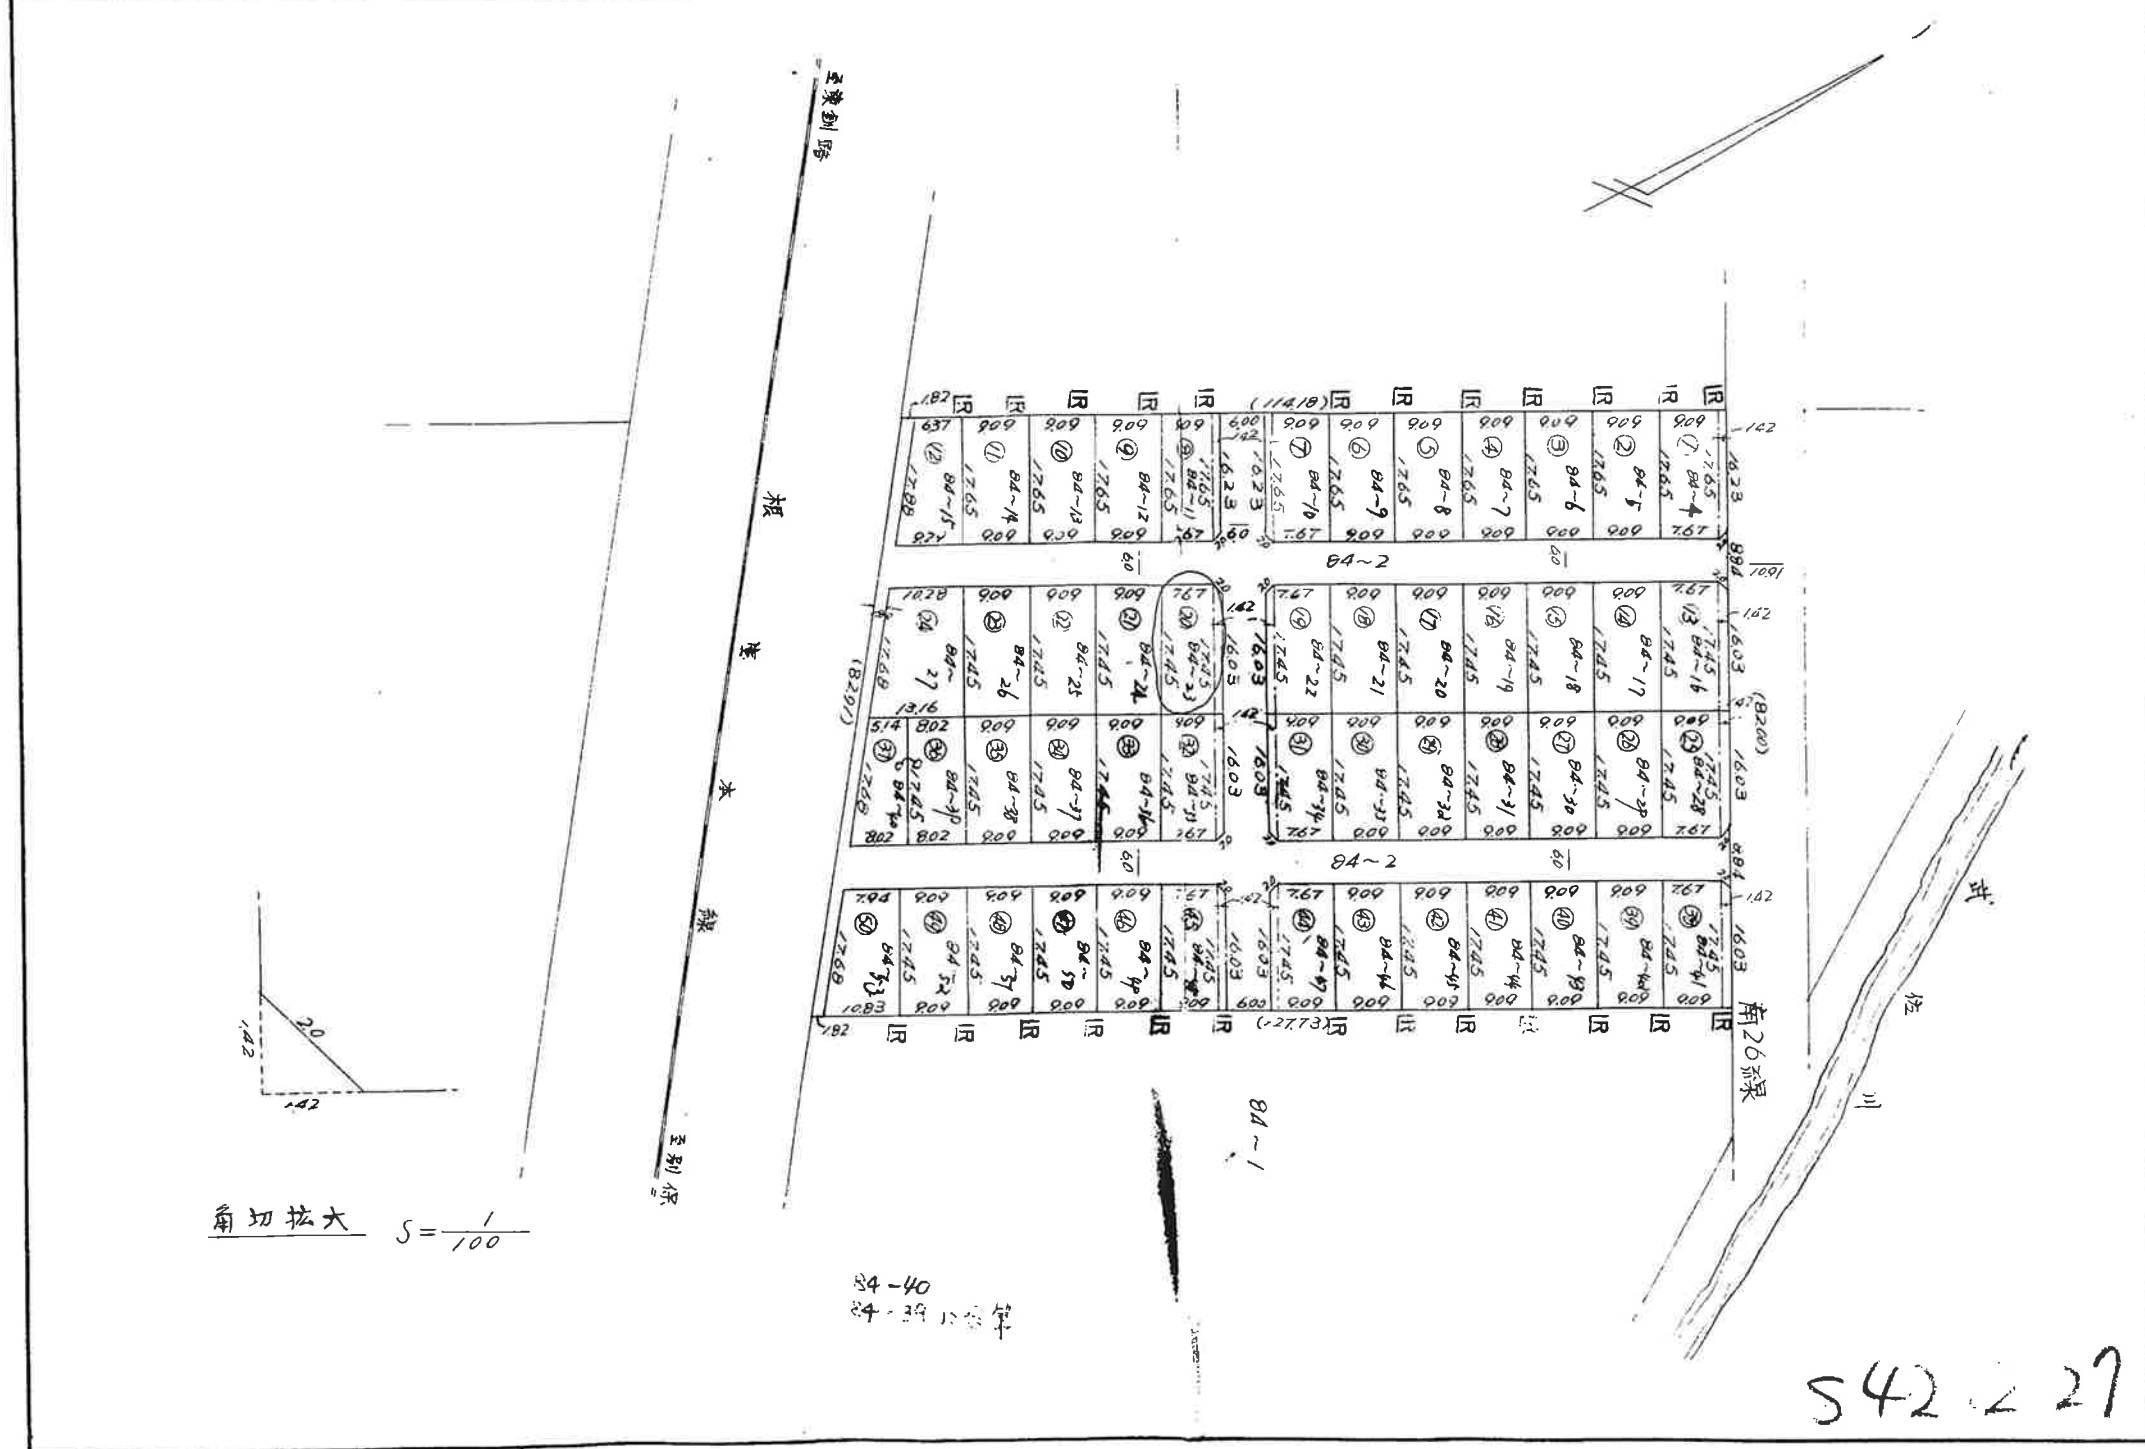

(全国土地家屋調査士会連合会用紙)

542.227

土地所在図
地積測量図



2/2

地番 84番2 有84~φ
至84~53

土地の所在 新嘉坡市貝塚町 貝塚4丁目

求積表

地番	符号	算式	地積
84~4	1	(a) $17.65 + 16.23 \times 1.42 \div 2 = 24.0548$ (b) $7.67 \times 17.65 = 135.3755$	(a)+(b) 159.4303
84~5	2	$9.09 \times 17.65 =$	160.4385
84~6	3	$9.09 \times 17.65 =$	160.4385
84~7	4	$9.09 \times 17.65 =$	160.4385
84~8	5	$9.09 \times 17.65 =$	160.4385
84~9	6	$9.09 \times 17.65 =$	160.4385
84~10	7	(a) $17.65 + 16.23 \times 1.42 \div 2 = 24.0548$ (b) $7.67 \times 17.65 = 135.3755$	(a)+(b) 159.4303
84~11	8	(a) $17.65 + 16.23 \times 1.42 \div 2 = 24.0548$ (b) $7.67 \times 17.65 = 135.3755$	(a)+(b) 159.4303
84~12	9	$9.09 \times 17.65 =$	160.4385
84~13	10	$9.09 \times 17.65 =$	160.4385
84~14	11	$9.09 \times 17.65 =$	160.4385
84~15	12	$6.37 + 9.29 \times 17.65 \div 2 =$	138.1995
84~16	13	(a) $17.45 + 16.03 \times 1.42 \div 2 = 23.7708$ (b) $7.67 \times 17.45 = 133.8415$	(a)+(b) 157.6123
84~17	14	$9.09 \times 17.45 =$	158.6205
84~18	15	$9.09 \times 17.45 =$	158.6205
84~19	16	$9.09 \times 17.45 =$	158.6205
84~20	17	$9.09 \times 17.45 =$	158.6205
84~21	18	$9.09 \times 17.45 =$	158.6205
84~22	19	(a) $17.45 + 16.03 \times 1.42 \div 2 = 23.7708$ (b) $7.67 \times 17.45 = 133.8415$	(a)+(b) 157.6123
84~23	20	(a) $17.45 + 16.03 \times 1.42 \div 2 = 23.7708$ (b) $7.67 \times 17.45 = 133.8415$	(a)+(b) 157.6123
84~24	21	$9.09 \times 17.45 =$	158.6205
84~25	22	$9.09 \times 17.45 =$	158.6205
84~26	23	$9.09 \times 17.45 =$	158.6205
84~27	24	$10.28 + 13.16 \times 17.45 \div 2 =$	204.5140
84~28	25	(a) $17.45 + 16.03 \times 1.42 \div 2 = 23.7708$ (b) $7.67 \times 17.45 = 133.8415$	(a)+(b) 157.6123
84~29	26	$9.09 \times 17.45 =$	158.6205

地番	符号	算式	地積
84~30	27	$9.09 \times 17.45 =$	158.6205
84~31	28	$9.09 \times 17.45 =$	158.6205
84~32	29	$9.09 \times 17.45 =$	158.6205
84~33	30	$9.09 \times 17.45 =$	158.6205
84~34	31	(a) $17.45 + 16.03 \times 1.42 \div 2 = 23.7708$ (b) $7.67 \times 17.45 = 133.8415$	(a)+(b) 157.6123
84~35	32	(a) $17.45 + 16.03 \times 1.42 \div 2 = 23.7708$ (b) $7.67 \times 17.45 = 133.8415$	(a)+(b) 157.6123
84~36	33	$9.09 \times 17.45 =$	158.6205
84~37	34	$9.09 \times 17.45 =$	158.6205
84~38	35	$9.09 \times 17.45 =$	158.6205
84~39	36	$8.02 \times 17.45 =$	139.9490
84~40	37	$5.14 + 8.02 \times 17.45 \div 2 =$	114.8210
84~41	38	(a) $17.45 + 16.03 \times 1.42 \div 2 = 23.7708$ (b) $7.67 \times 17.45 = 133.8415$	(a)+(b) 157.6123
84~42	39	$9.09 \times 17.45 =$	158.6205
84~43	40	$9.09 \times 17.45 =$	158.6205
84~44	41	$9.09 \times 17.45 =$	158.6205
84~45	42	$9.09 \times 17.45 =$	158.6205
84~46	43	$9.09 \times 17.45 =$	158.6205
84~47	44	(a) $17.45 + 16.03 \times 1.42 \div 2 = 23.7708$ (b) $7.67 \times 17.45 = 133.8415$	(a)+(b) 157.6123
84~48	45	(a) $17.45 + 16.03 \times 1.42 \div 2 = 23.7708$ (b) $7.67 \times 17.45 = 133.8415$	(a)+(b) 157.6123
84~49	46	$9.09 \times 17.45 =$	158.6205
84~50	47	$9.09 \times 17.45 =$	158.6205
84~51	48	$9.09 \times 17.45 =$	158.6205
84~52	49	$9.09 \times 17.45 =$	158.6205
84~53	50	$7.94 + 10.83 \times 17.45 \div 2 =$	163.7625
合計	1~50		7,907.07385
84~2		$9,918.27259275 - 7,907.07385 =$	2,011.19874275

本調査士
江原 正
7,907.07385
2,011.19874275

昭和四十二年三月式日
作製年月日

作製者

土地家屋調査士
新嘉坡市大川町七番地
田 昭
本調査士

申請人

新嘉坡市緑ヶ岡参式番地
正
江原 正

縮尺 1/ 1/

(全国土地家屋調査士会連合会用紙)

542.207